



Il piédro



Il piédro

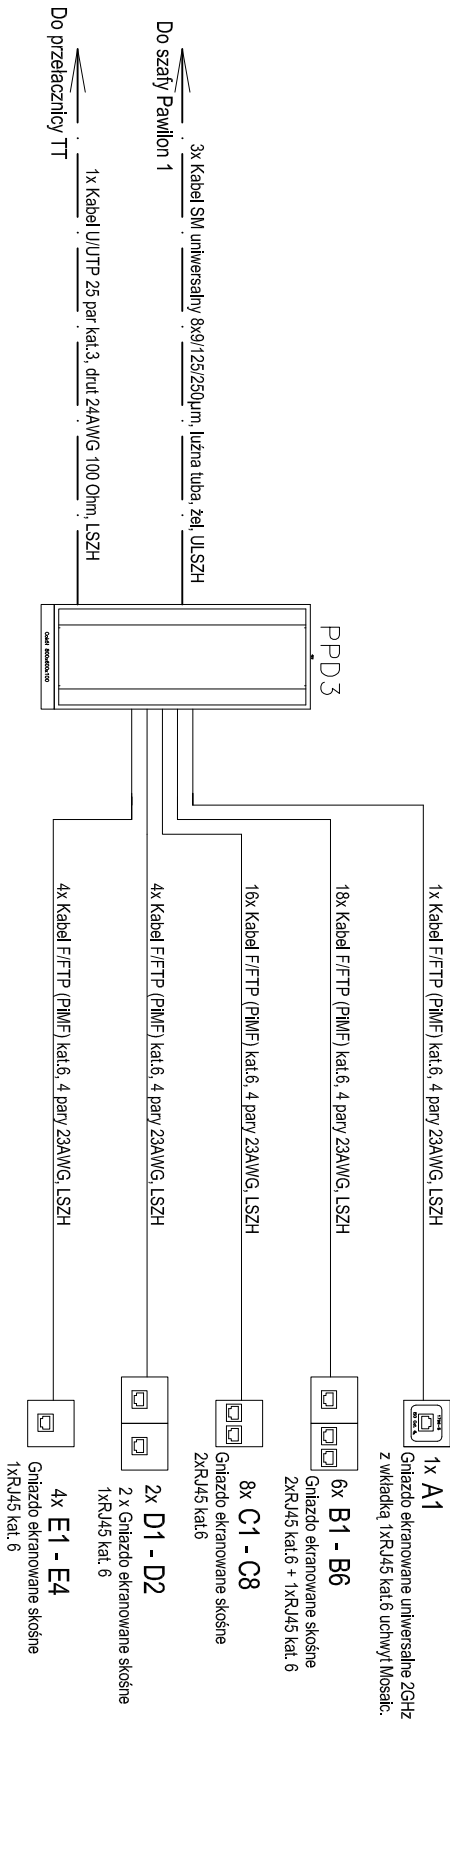

Parter

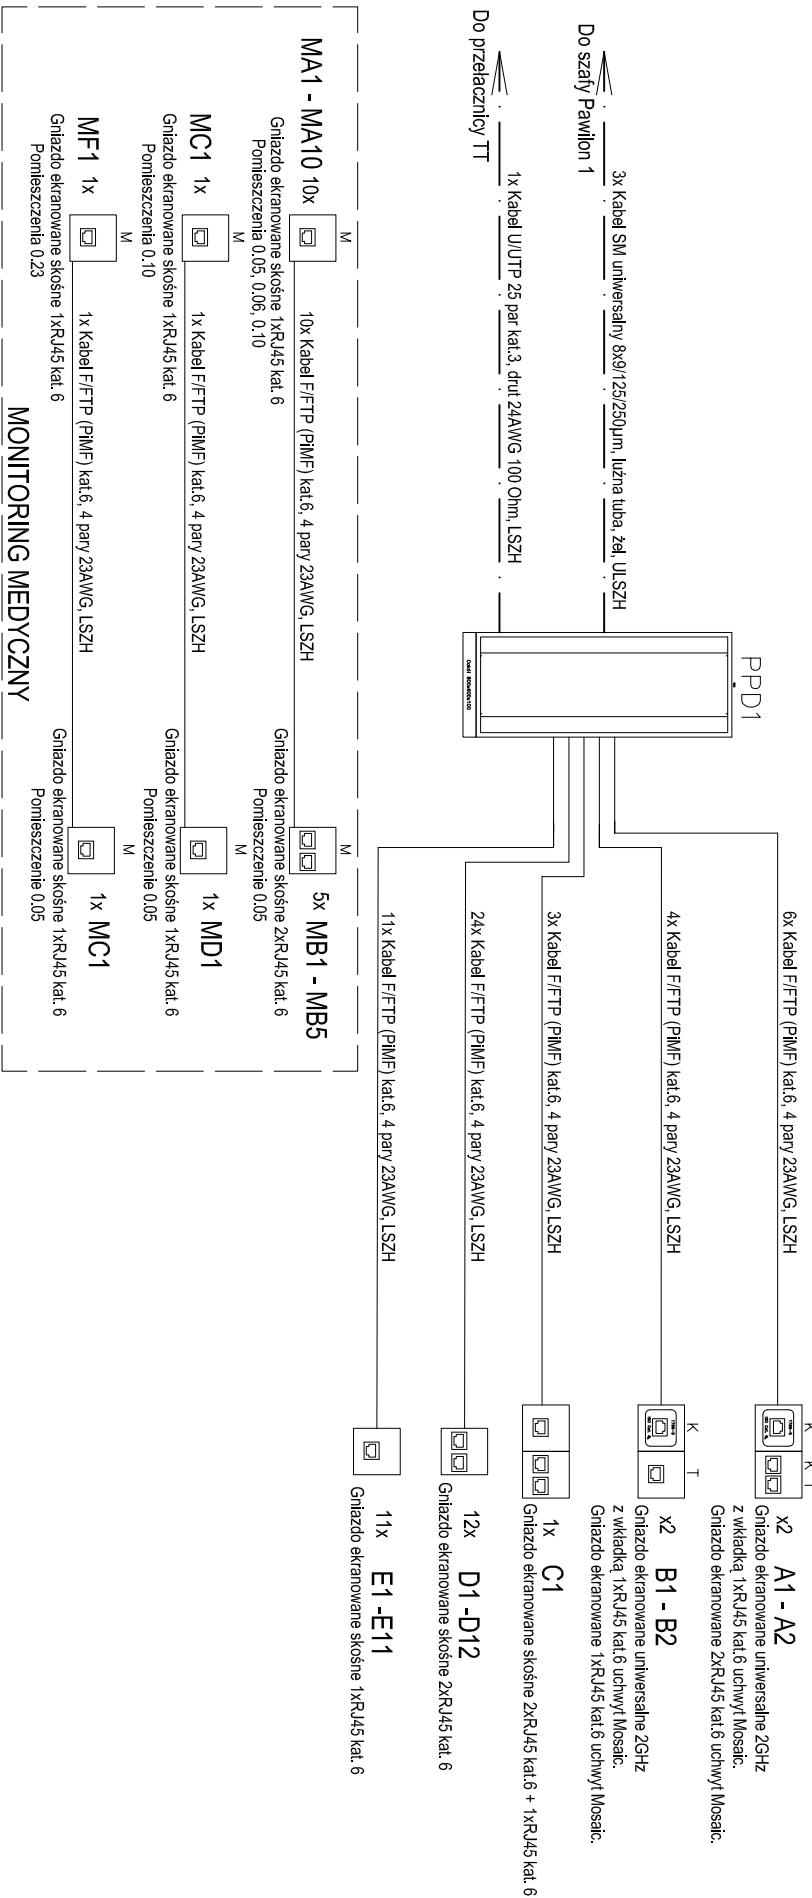

Schemat ideowy okablowania strukturalnego

[illegible]